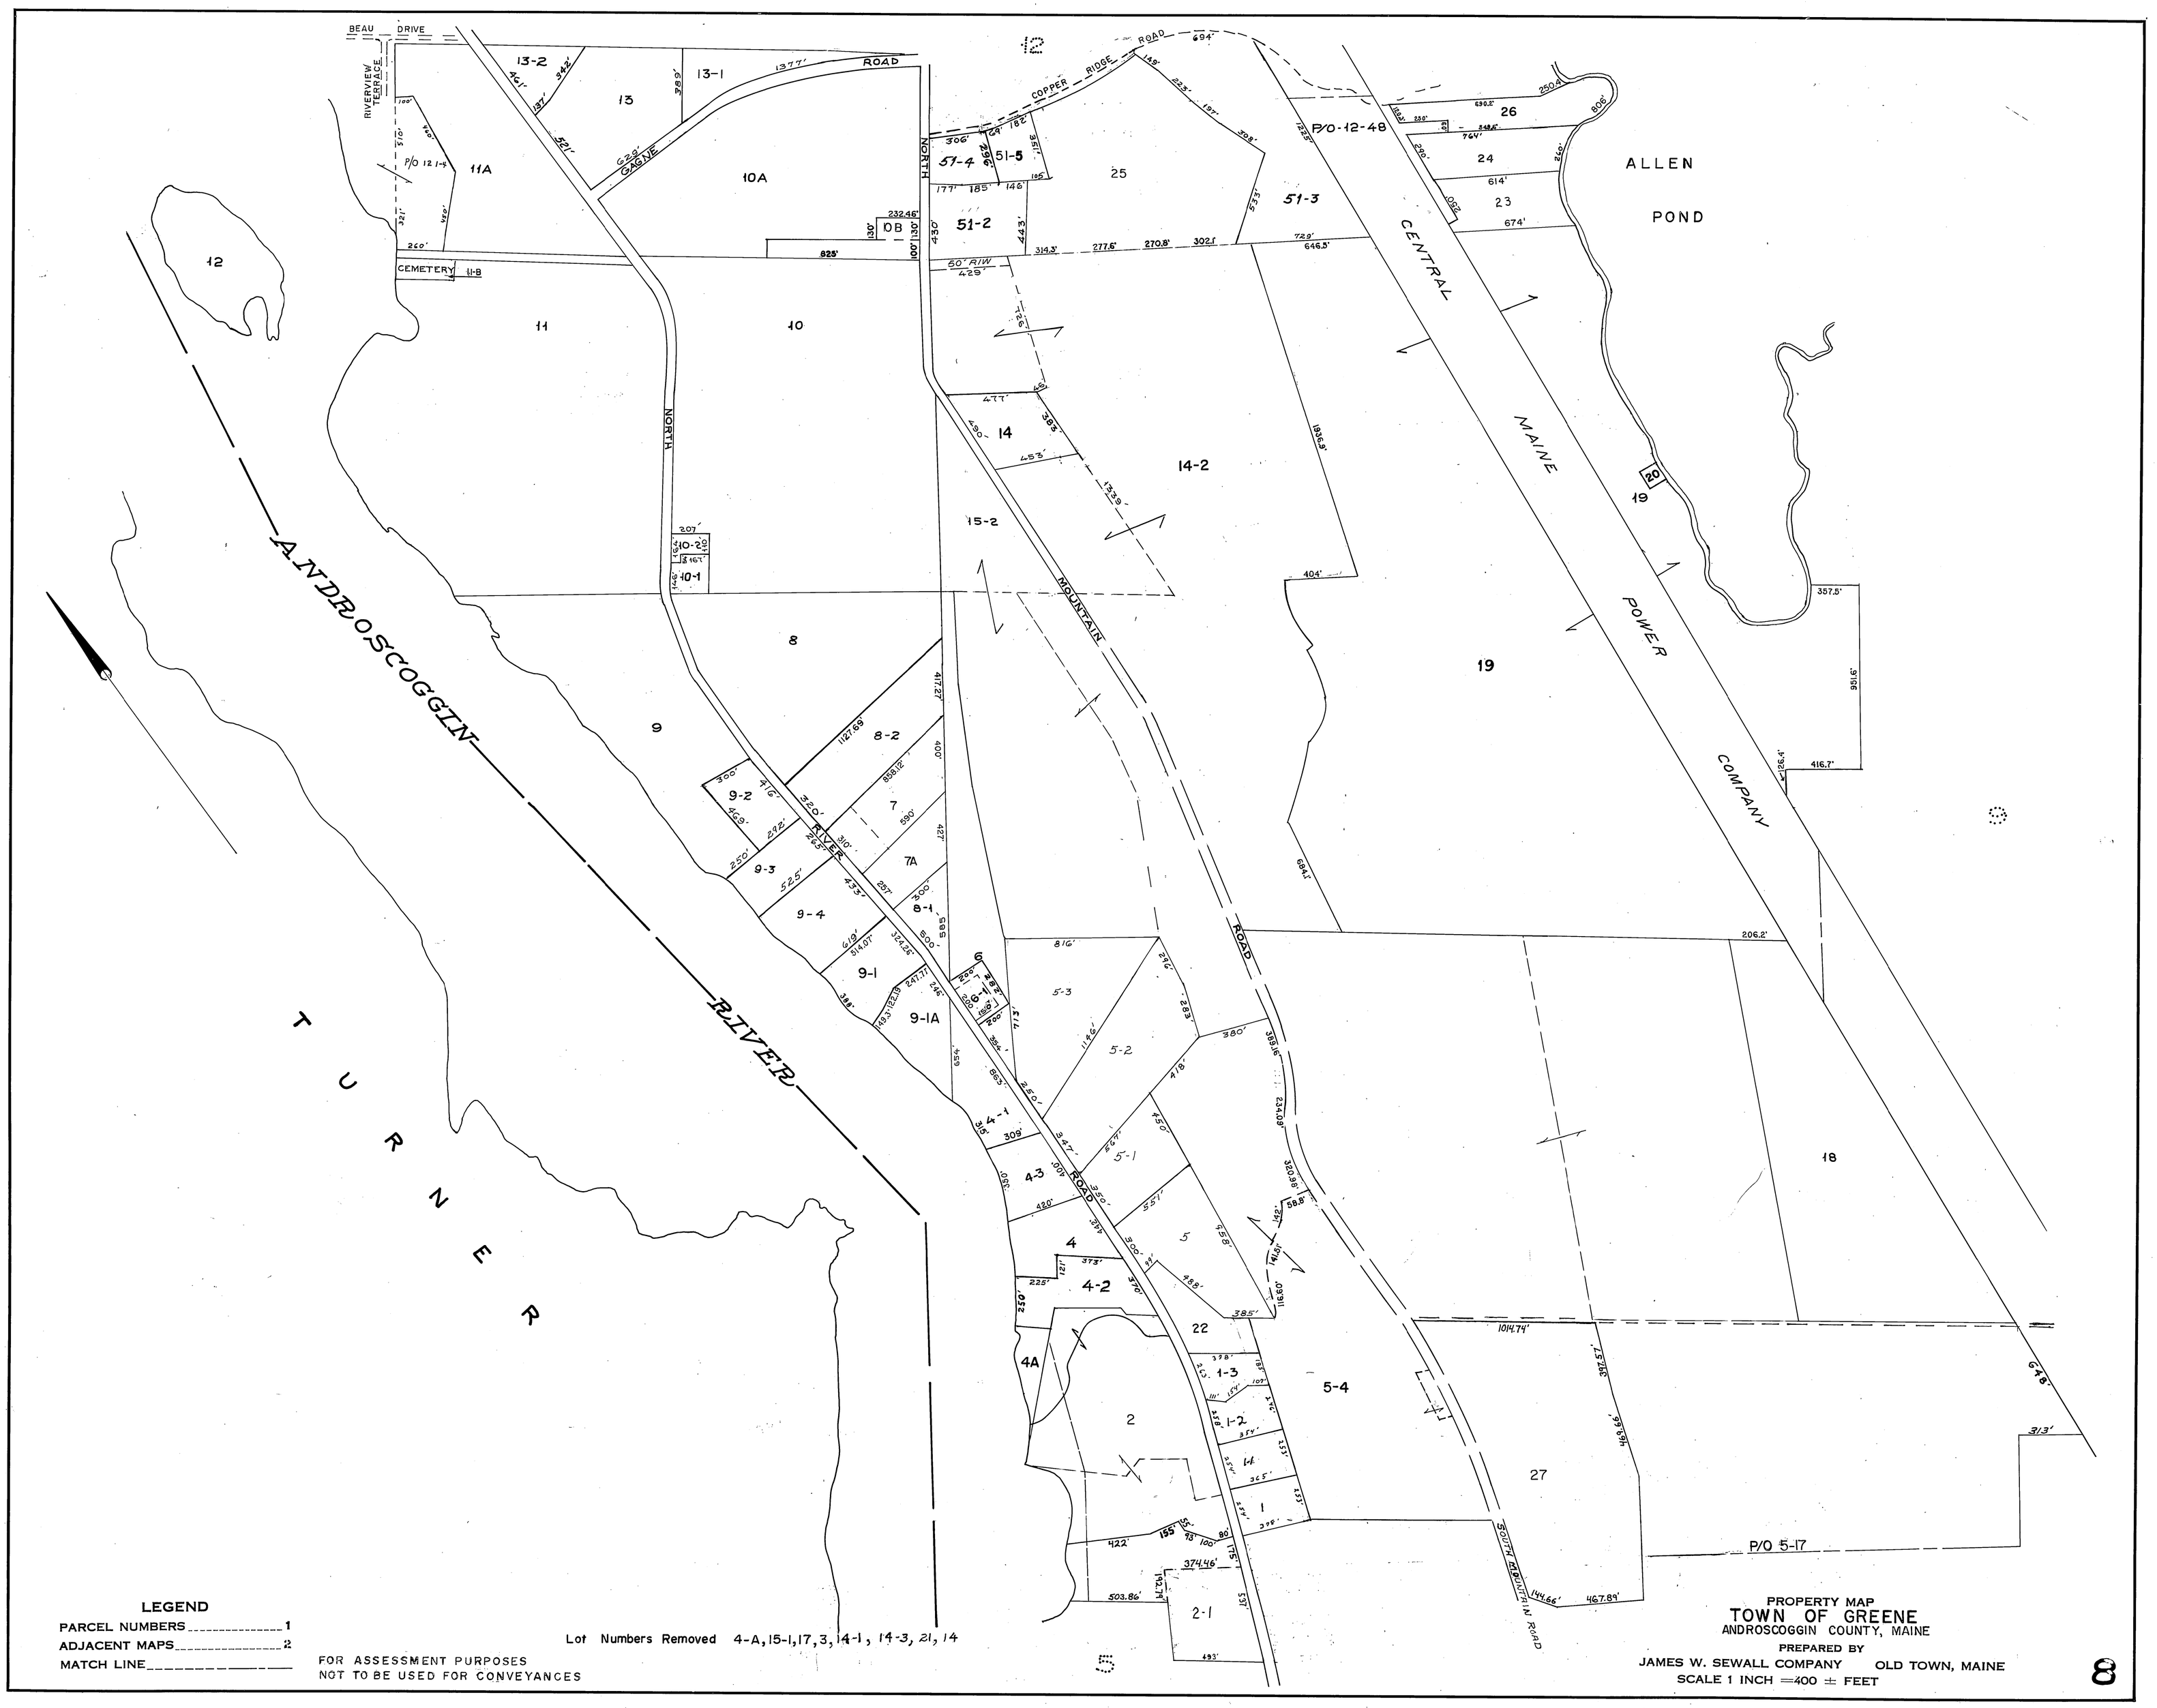
BEAU DRIVE
RIVERVIEW TERRACE
ROAD
COPPER RIDGE ROAD
GAGNE
NORTH
CEMETERY 11-B
ANDROSCOGGIN
RIVER
TURNER
MOUNTAIN ROAD
CENTRAL MAINE POWER COMPANY
ALLEN POND
SOUTH MOUNTAIN ROAD
P/O 12-48
P/O 12 1-5
P/O 5-17
50' R/W
LEGEND
PARCEL NUMBERS 1
ADJACENT MAPS 2
MATCH LINE
FOR ASSESSMENT PURPOSES
NOT TO BE USED FOR CONVEYANCES
Lot Numbers Removed 4-A, 15-1, 17, 3, 14-1, 14-3, 21, 14
PROPERTY MAP
TOWN OF GREENE
ANDROSCOGGIN COUNTY, MAINE
PREPARED BY
JAMES W. SEWALL COMPANY OLD TOWN, MAINE
SCALE 1 INCH =400 ± FEET
8

BBP 1934 500